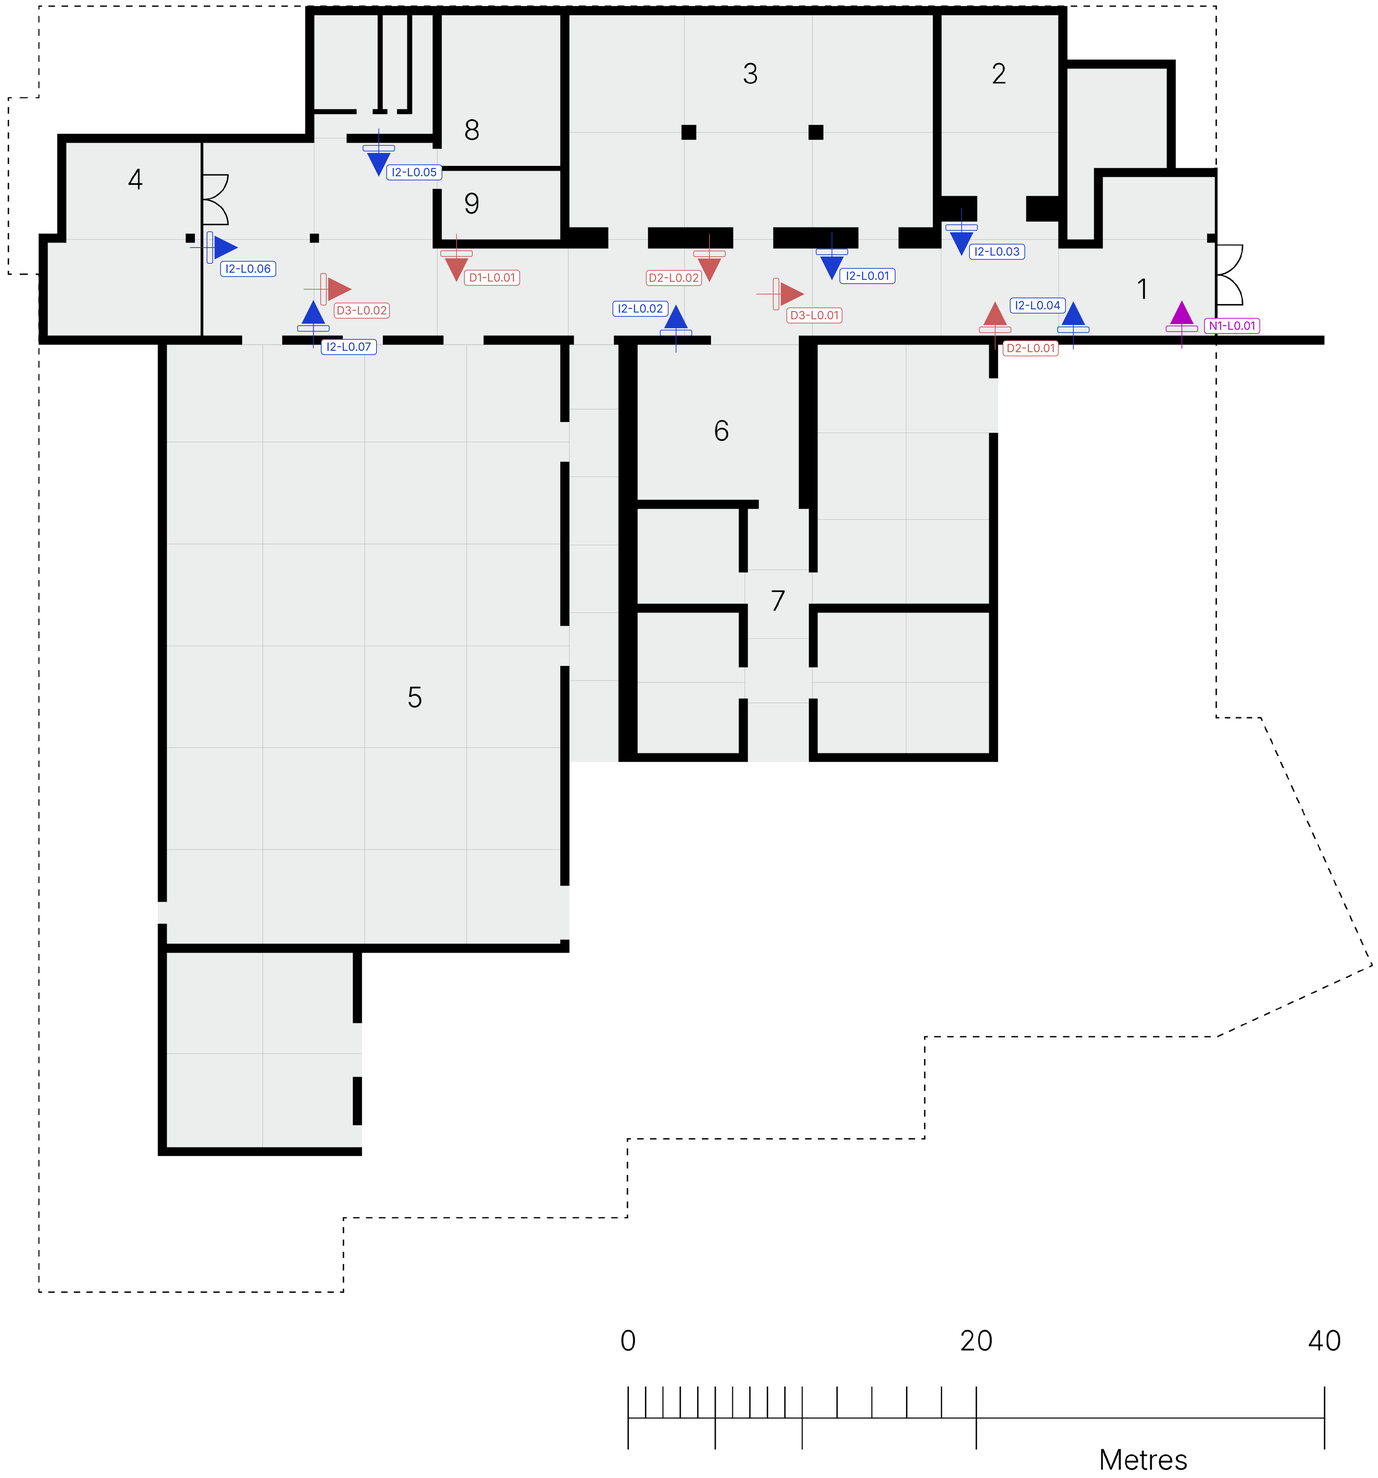

1. Entrance
2. Bookshop
3. North Galleries
4. Auditorium
5. South Galleries
6. 9x9x9
7. Viewing Rooms
8. Archive
9. Meeting Room

Ground Floor Plan 1:500