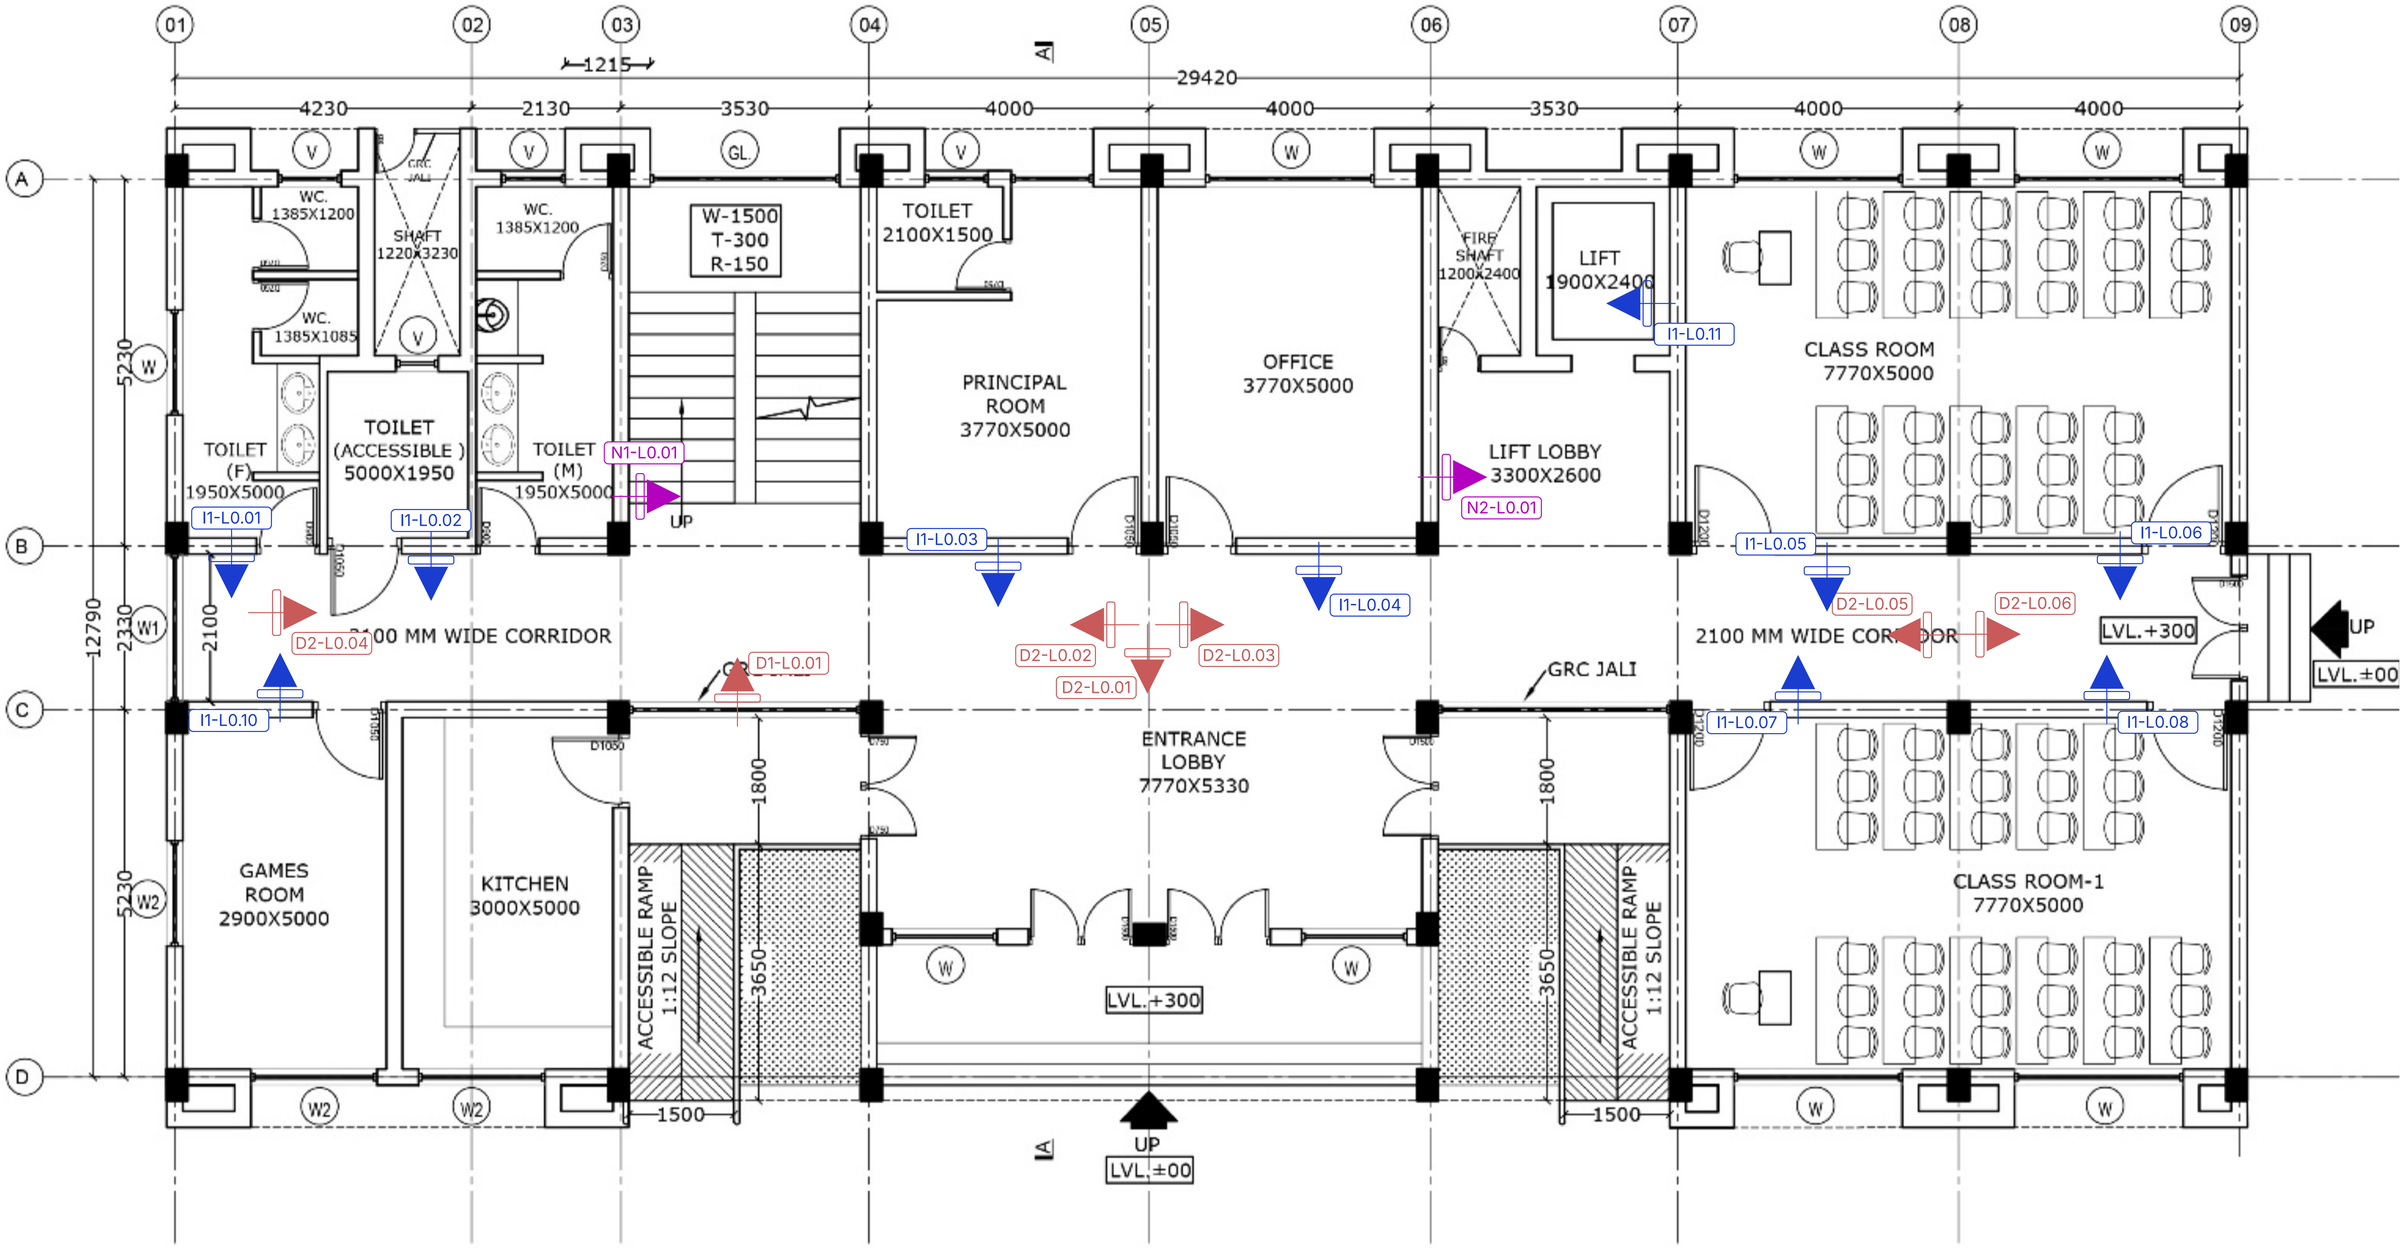

Primary school. Ground floor plan.