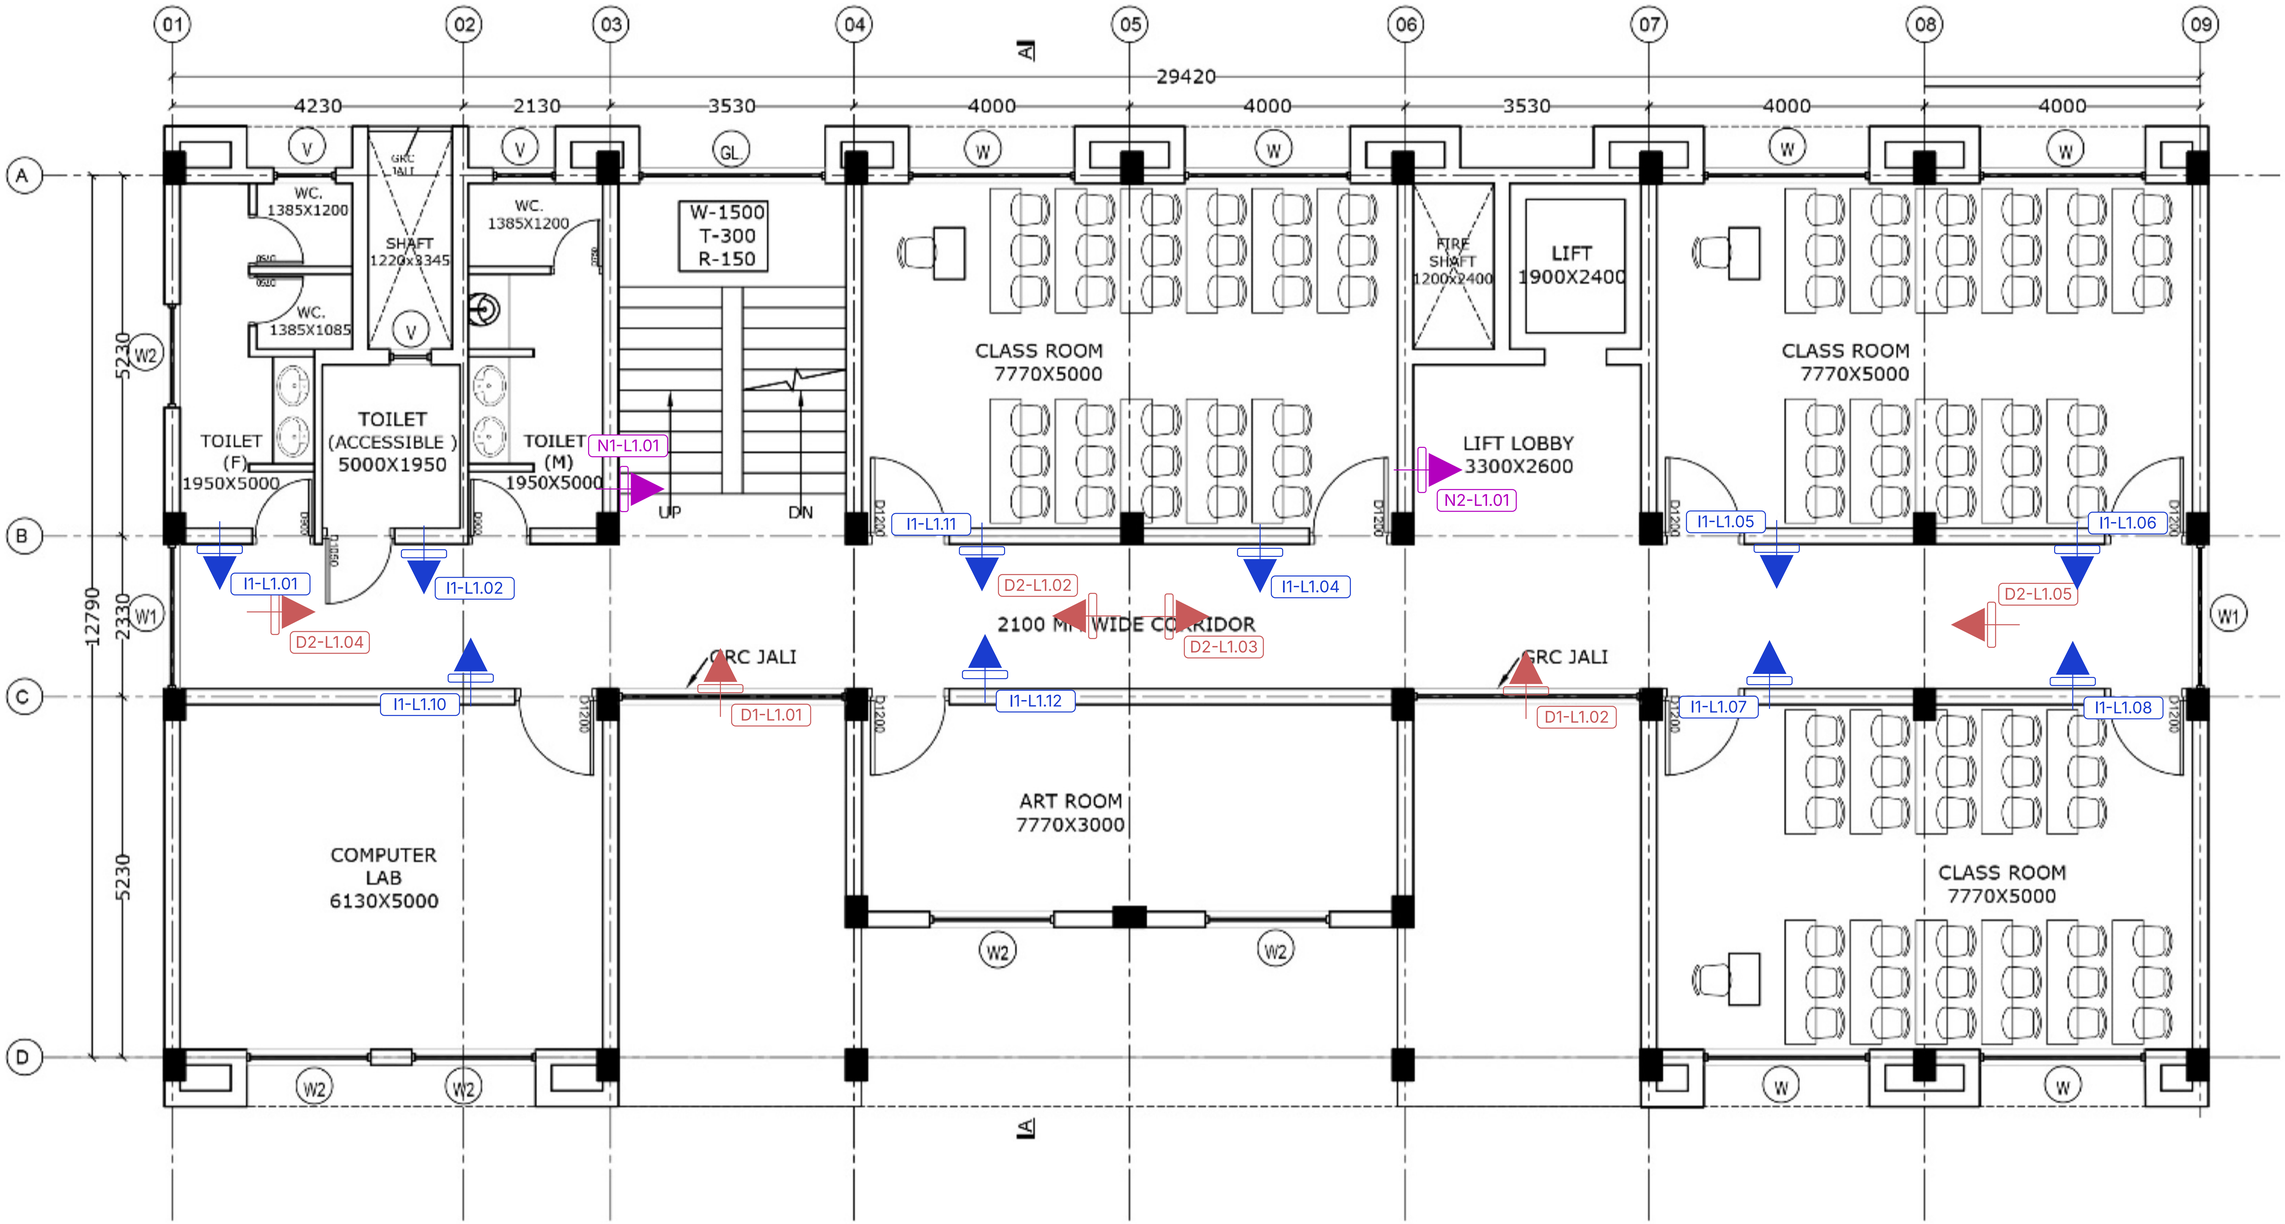

Primary school. First floor plan.